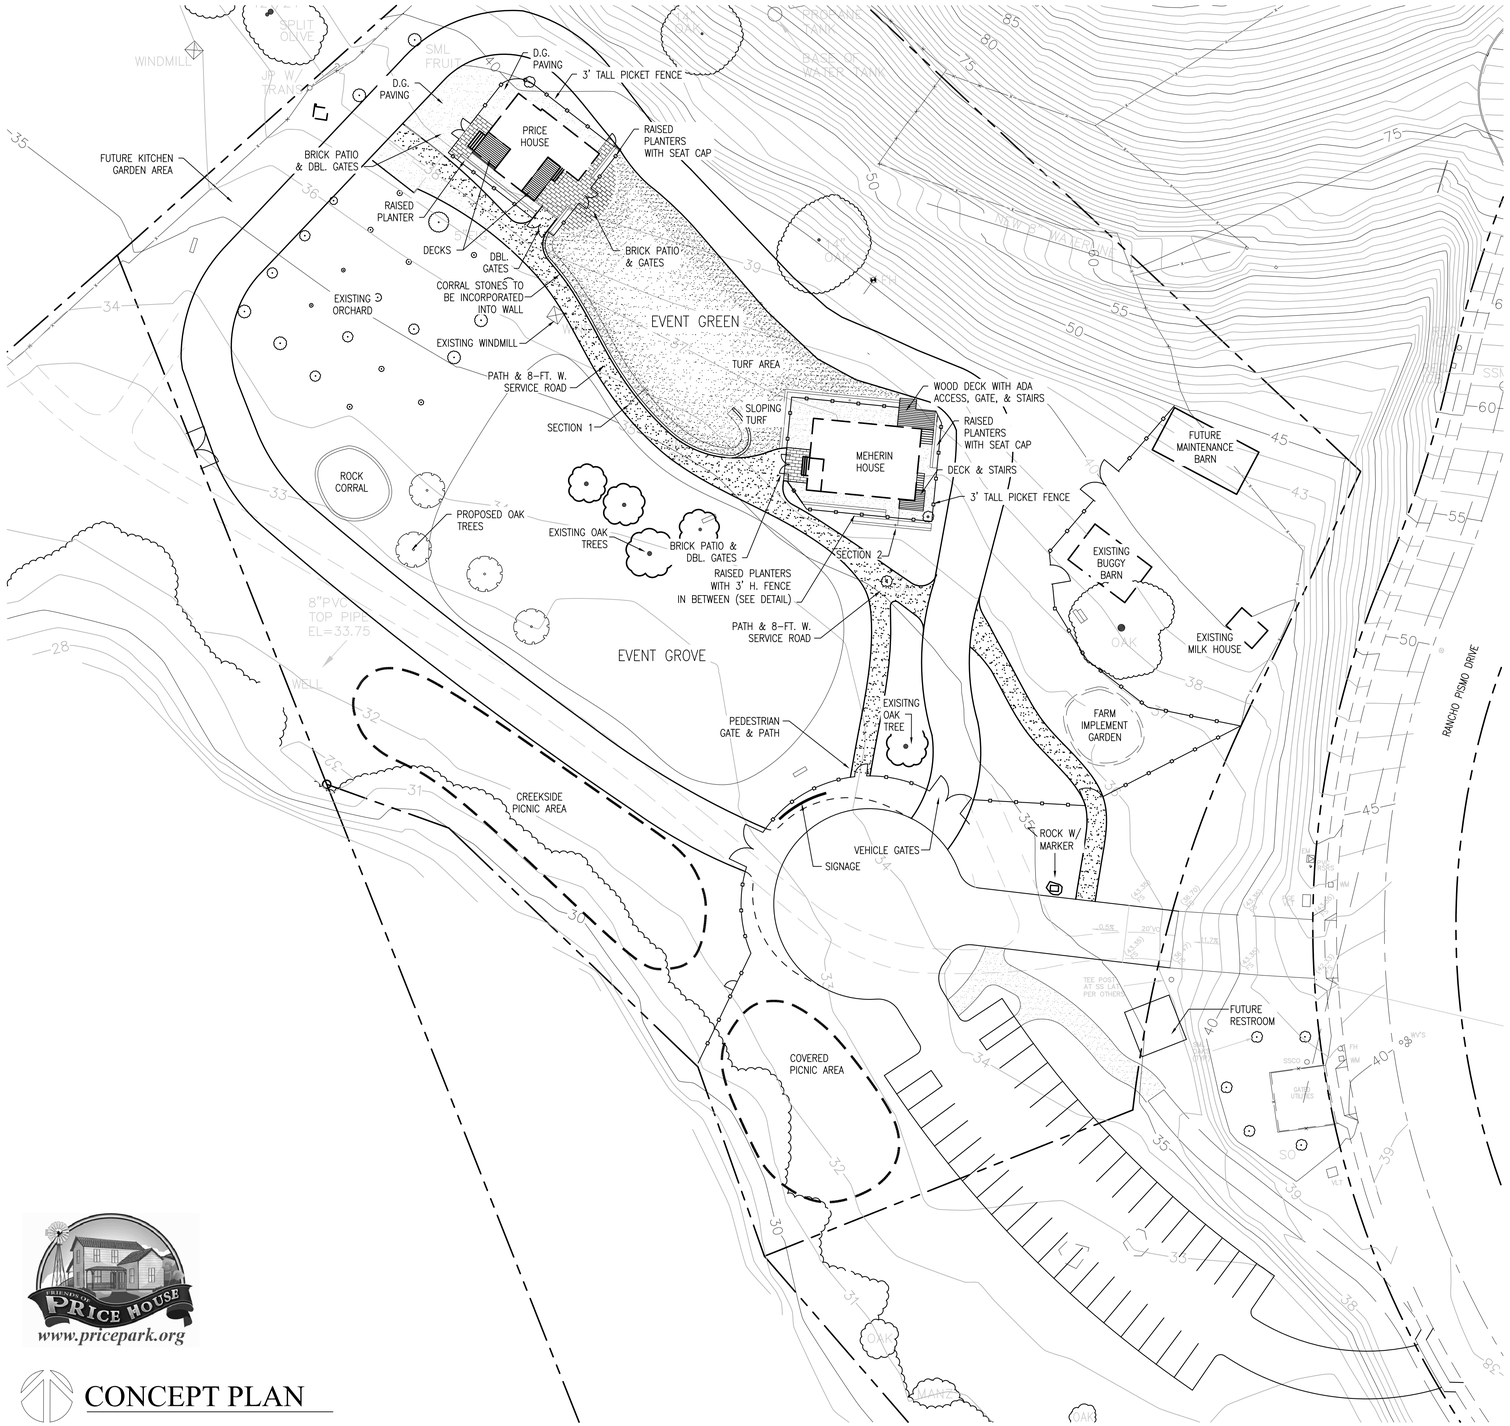

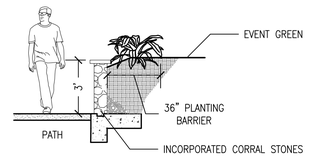

SECTION 1

SCALE: 1" = 4'

EVENT GREEN PLANTER WALL, PATH & SEATING LAYOUT

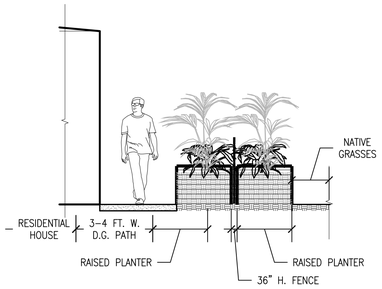

SECTION 2

SCALE: 1" = 4'

PLANTER & PATH LAYOUT ADJACENT TO HOUSES

PLANT LIST

TREES

BOTANICAL NAME	COMMON NAME
CERCIS OCCIDENTALIS	WESTERN REDBUD
MELIA AZEDARACH	CHINA BERRY
SCHINUS MOLLE	CALIFORNIA PEPPER TREE
QUERCUS AGRIFOLIA	COAST LIVE OAK

PERENNIALS

BOTANICAL NAME	COMMON NAME
GAILLARDIA ARISTATA	INDIAN BLANKET
IRIS GERMANICA	BEARDED IRIS
KNIPHOFIA 'PFITZER'	RED HOT POKER
OPUNTIA OCCIDENTALIS	COAST PRICKLY PEAR
PELARGONIUM	GERANIUMS
ROMNEYA COULTERIA	MATILLIJIA POPPY

SHRUBS

BOTANICAL NAME	COMMON NAME
CHAENOMELES	RED FLOWERING QUINCE
LAVANDULA	LAVENDER
ROSMARINAS OFFICINALIS	ROSEMARY

VINE

BOTANICAL NAME	COMMON NAME
BOUGAINVILLEA	BOUGAINVILLEA

FRUIT TREES / VINE

LOCALLY AVAILABLE VARIETIES

OLD GROWTH ROSES

BOTANICAL NAME	COMMON NAME
CLOTILDE SOUPERT	POLYANTHA
JUANE DESPREZ	TEA NOISETTE
LEDA	PAINTED DAMASK ROSE
ROSA 'BALLERINA'	HYBRID MUSK ROSE
ROSA 'BUFF BEAUTY'	HYBRID MUSK ROSE
ROSA 'MARCHESA BOCCELLA'	HYBRID PERPETUAL ROSE
ROSA 'NEVADA'	HYBRID MOYESII ROSE
ROSA 'REINE DES VIOLETTES'	HYBRID PERPETUAL ROSE
ROSA 'ROSE DE RESCHT'	DAMASK PERPETUAL ROSE
ROSA 'VANITY'	HYBRID MUSK ROSE

WILD ROSES

BOTANICAL NAME	COMMON NAME
ROSA BANKSIAE	LADY BANKS ROSE
ROSA CALIFORNIA	CALIFORNIA ROSE
ROSA LAEVIGATA	CHEROKEE ROSE
ROSA MACRANTHA	MACRANTHA ROSA
ROSA RUGOSA RUBRA	RED JAPAN BEACH ROSE
ROSA WICHURAIANA	MEMORIAL ROSE

NOTES

1. SIGNAGE PER CITY APPROVED SIGNAGE PLANS.
2. SHRUBS BORDERING THE EVENT GREEN AND SERVICE ROAD ARE TO BE NO TALLER THAN 2'.

0 30 60 90

SCALE: 1" = 30'-0"

FRIENDS OF PRICE HOUSE
www.pricepark.org

NORTH

CONCEPT PLAN

REVISIONS			
REF.	DATE	BY	DESCRIPTION

OASIS ASSOCIATES
LANDSCAPE ARCHITECTURE • PLANNING
3427 MIGUELITO COURT
SAN LUIS OBISPO
CALIFORNIA 93401
P 805.541.4509
F 805.546-0525
RLA 2248 CLARB #907

LANDSCAPE ARCHITECT — 11/30/17 — 4/9/15

CITY OF PISMO BEACH
DEPARTMENT of PUBLIC WORKS

APPROVED _____
CITY ENGINEER R.C.E. No. C71653 DATE

CITY OF PISMO BEACH

REGISTERED PROFESSIONAL ENGINEER — BEN FINE — C71653 — EXP. 12/31/17 — CIVIL — STATE OF CALIFORNIA

PRICE HISTORICAL PARK
PISMO BEACH, CA

LANDSCAPE PLAN

Designed By:	
Drawn By:	
Job No.	FOPH
SHEET	L1.0
	OF 1 SHEET

Date: FEBRUARY 2017